OLD TWENTY TWO

49 NJSH ROUTE 173 (OLD HIGHWAY 22)
TOWN OF CLINTON, NJ 08809

1
A0.1
SOUTH ELEVATION (FRONTING ON OLD ROUTE 22)

UNIT COUNT TABLE

UNIT TYPE	1ST FLOOR	2ND FLOOR	3RD FLOOR	4TH FLOOR	TOTAL NUMBER OF UNIT TYPE
1BR	13	15	15	22	65
2BR	10	16	17	7	50
3BR	1	1	1	2	5
TOTAL UNITS PER FLOOR	24	32	33	31	**120**

DRAWING LIST

A0.1	COVER SHEET
A1.1	FIRST FLOOR PLAN
A1.2	SECOND FLOOR PLAN
A1.3	THIRD FLOOR PLAN
A1.4	FOURTH FLOOR PLAN
A2.1	EXTERIOR ELEVATIONS

HaleyDonovan

400 S. Broadway, Suite 101
Camden, NJ 08103

856.203.6061
www.haleydonovan.com

STATE OF NEW JERSEY
MICHAEL R. DONOVAN
16575
REGISTERED ARCHITECT

MICHAEL R. DONOVAN
REGISTERED ARCHITECT
NEW JERSEY LICENSE 16575

professional seal

consultant

OLD TWENTY TWO
49 NJSH ROUTE 173 (OLD HIGHWAY 22)
TOWN OF CLINTON, NJ 08809

Ingerman

#	DATE	DESCRIPTION
	9/23/2020	PRELIMINARY & FINAL SITE PLAN APPROVAL SUBMISSION

HD PROJECT #: *18-020*
DRAWN BY: *FB*
CHK'D BY: *MGC, MD*
COPYRIGHT © HALEY DONOVAN ARCHITECTURE 2019

A0.1

COVER SHEET

2019/09/20

1
A1.1

FIRST FLOOR

SCALE: 3/32" = 1'-0"

20060020

HaleyDonovan

400 S. Broadway, Suite 101
Camden, NJ 08103

856.203.6061
www.haleydonovan.com

STATE OF NEW JERSEY
MICHAEL R. DONOVAN
16575
REGISTERED ARCHITECT

MICHAEL R. DONOVAN
REGISTERED ARCHITECT
NEW JERSEY LICENSE 16575

professional seal

consultant

OLD TWENTY TWO

49 NJSH ROUTE 173 (OLD HIGHWAY 22)
TOWN OF CLINTON, NJ 08809

Ingerman

#	DATE	DESCRIPTION
	9/23/2020	PRELIMINARY & FINAL SITE PLAN APPROVAL SUBMISSION

HD PROJECT #: *18-020*
DRAWN BY: *FB*
CHK'D BY: *MGC, MD*
COPYRIGHT *© HALEY DONOVAN ARCHITECTURE 2019*

A1.1

FIRST FLOOR PLAN

1
A1.2

SECOND FLOOR

SCALE: 3/32" = 1'-0"

HaleyDonovan

400 S. Broadway, Suite 101
Camden, NJ 08103

856.203.6061
www.haleydonovan.com

STATE OF NEW JERSEY
MICHAEL R. DONOVAN
16575
REGISTERED ARCHITECT

MICHAEL R. DONOVAN
REGISTERED ARCHITECT
NEW JERSEY LICENSE 16575

professional seal

consultant

OLD TWENTY TWO

49 NJSH ROUTE 173 (OLD HIGHWAY 22)
TOWN OF CLINTON, NJ 08809

Ingerman

#	DATE	DESCRIPTION
	9/23/2020	PRELIMINARY & FINAL SITE PLAN APPROVAL SUBMISSION

HD PROJECT #: *18-020*
DRAWN BY: *FB*
CHK'D BY: *MGC, MD*
COPYRIGHT *© HALEY DONOVAN ARCHITECTURE 2019*

A1.2

SECOND FLOOR PLAN

20200203

1
A1.3

THIRD FLOOR

SCALE: 3/32" = 1'-0"

23/06/2020

HaleyDonovan

400 S. Broadway, Suite 101
Camden, NJ 08103

856.203.6061
www.haleydonovan.com

STATE OF NEW JERSEY
MICHAEL R. DONOVAN
16575
REGISTERED ARCHITECT

MICHAEL R. DONOVAN
REGISTERED ARCHITECT
NEW JERSEY LICENSE 16575

professional seal

consultant

OLD TWENTY TWO
49 NJSH ROUTE 173 (OLD HIGHWAY 22)
TOWN OF CLINTON, NJ 08809

Ingerman

#	DATE	DESCRIPTION
	9/23/2020	PRELIMINARY & FINAL SITE PLAN APPROVAL SUBMISSION

HD PROJECT #: *18-020*
DRAWN BY: *FB*
CHK'D BY: *MGC, MD*
COPYRIGHT *© HALEY DONOVAN ARCHITECTURE 2019*

A1.3

THIRD FLOOR PLAN

1
A1.4

FOURTH FLOOR

SCALE: 3/32" = 1'-0"

10/06/2020

HaleyDonovan

400 S. Broadway, Suite 101
Camden, NJ 08103

856.203.6061
www.haleydonovan.com

STATE OF NEW JERSEY
MICHAEL R. DONOVAN
16575
REGISTERED ARCHITECT

MICHAEL R. DONOVAN
REGISTERED ARCHITECT
NEW JERSEY LICENSE 16575

professional seal

consultant

OLD TWENTY TWO

49 NJSH ROUTE 173 (OLD HIGHWAY 22)
TOWN OF CLINTON, NJ 08809

Ingerman

#	DATE	DESCRIPTION
	9/23/2020	PRELIMINARY & FINAL SITE PLAN APPROVAL SUBMISSION

HD PROJECT #: *18-020*
DRAWN BY: *FB*
CHK'D BY: *MGC, MD*
COPYRIGHT *© HALEY DONOVAN ARCHITECTURE 2019*

A1.4

FOURTH FLOOR PLAN

3
A2.1
EAST ELEVATION
SCALE: 3/32" = 1'-0"

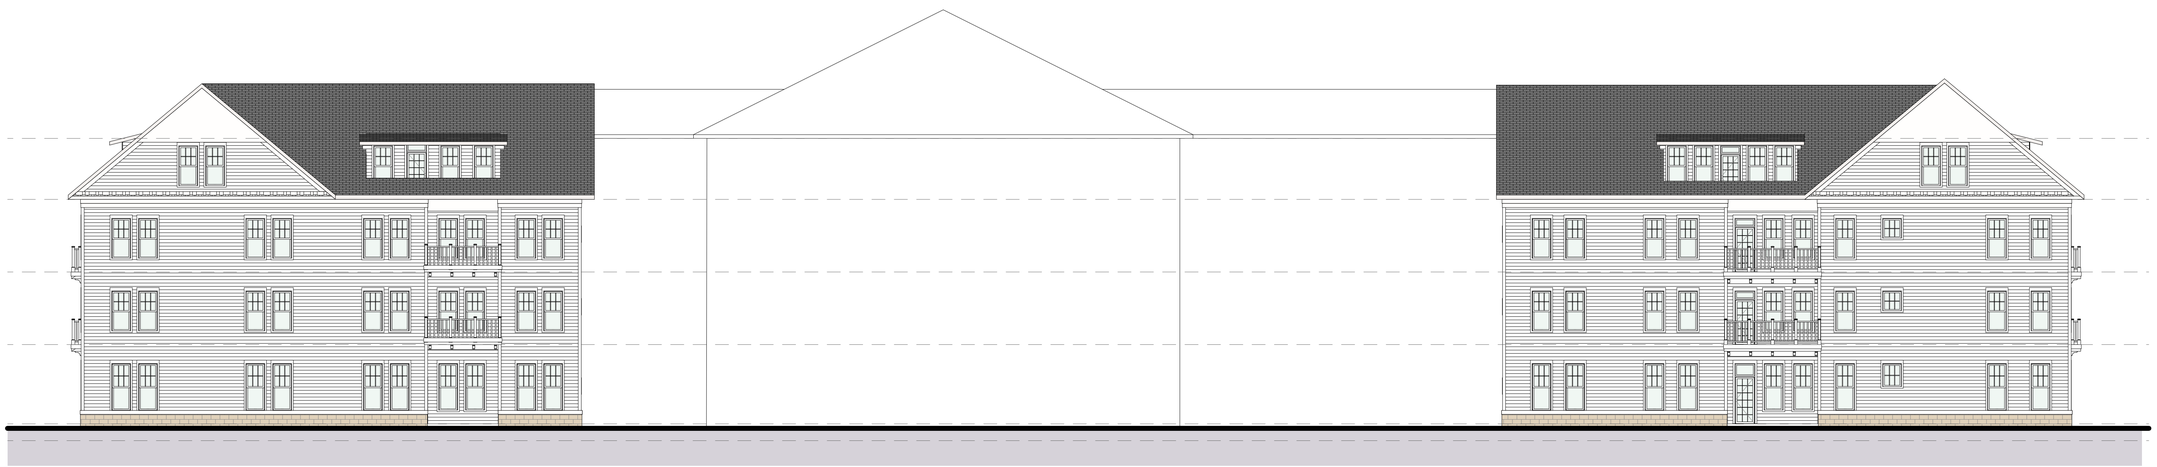

2
A2.1
NORTH ELEVATION
SCALE: 3/32" = 1'-0"

1
A2.1
WEST ELEVATION
SCALE: 3/32" = 1'-0"

HaleyDonovan

400 S. Broadway, Suite 101
Camden, NJ 08103

856.203.6061
www.haleydonovan.com

STATE OF NEW JERSEY
MICHAEL R. DONOVAN
16575
REGISTERED ARCHITECT

MICHAEL R. DONOVAN
REGISTERED ARCHITECT
NEW JERSEY LICENSE 16575

professional seal

consultant

OLD TWENTY TWO
49 NJSH ROUTE 173 (OLD HIGHWAY 22)
TOWN OF CLINTON, NJ 08809

Ingerman

#	DATE	DESCRIPTION
	9/23/2020	PRELIMINARY & FINAL SITE PLAN APPROVAL SUBMISSION

HD PROJECT #: *18-020*
DRAWN BY: *FB*
CHK'D BY: *MGC, MD*
COPYRIGHT *© HALEY DONOVAN ARCHITECTURE 2019*

A2.1

EXTERIOR ELEVATIONS

20060203